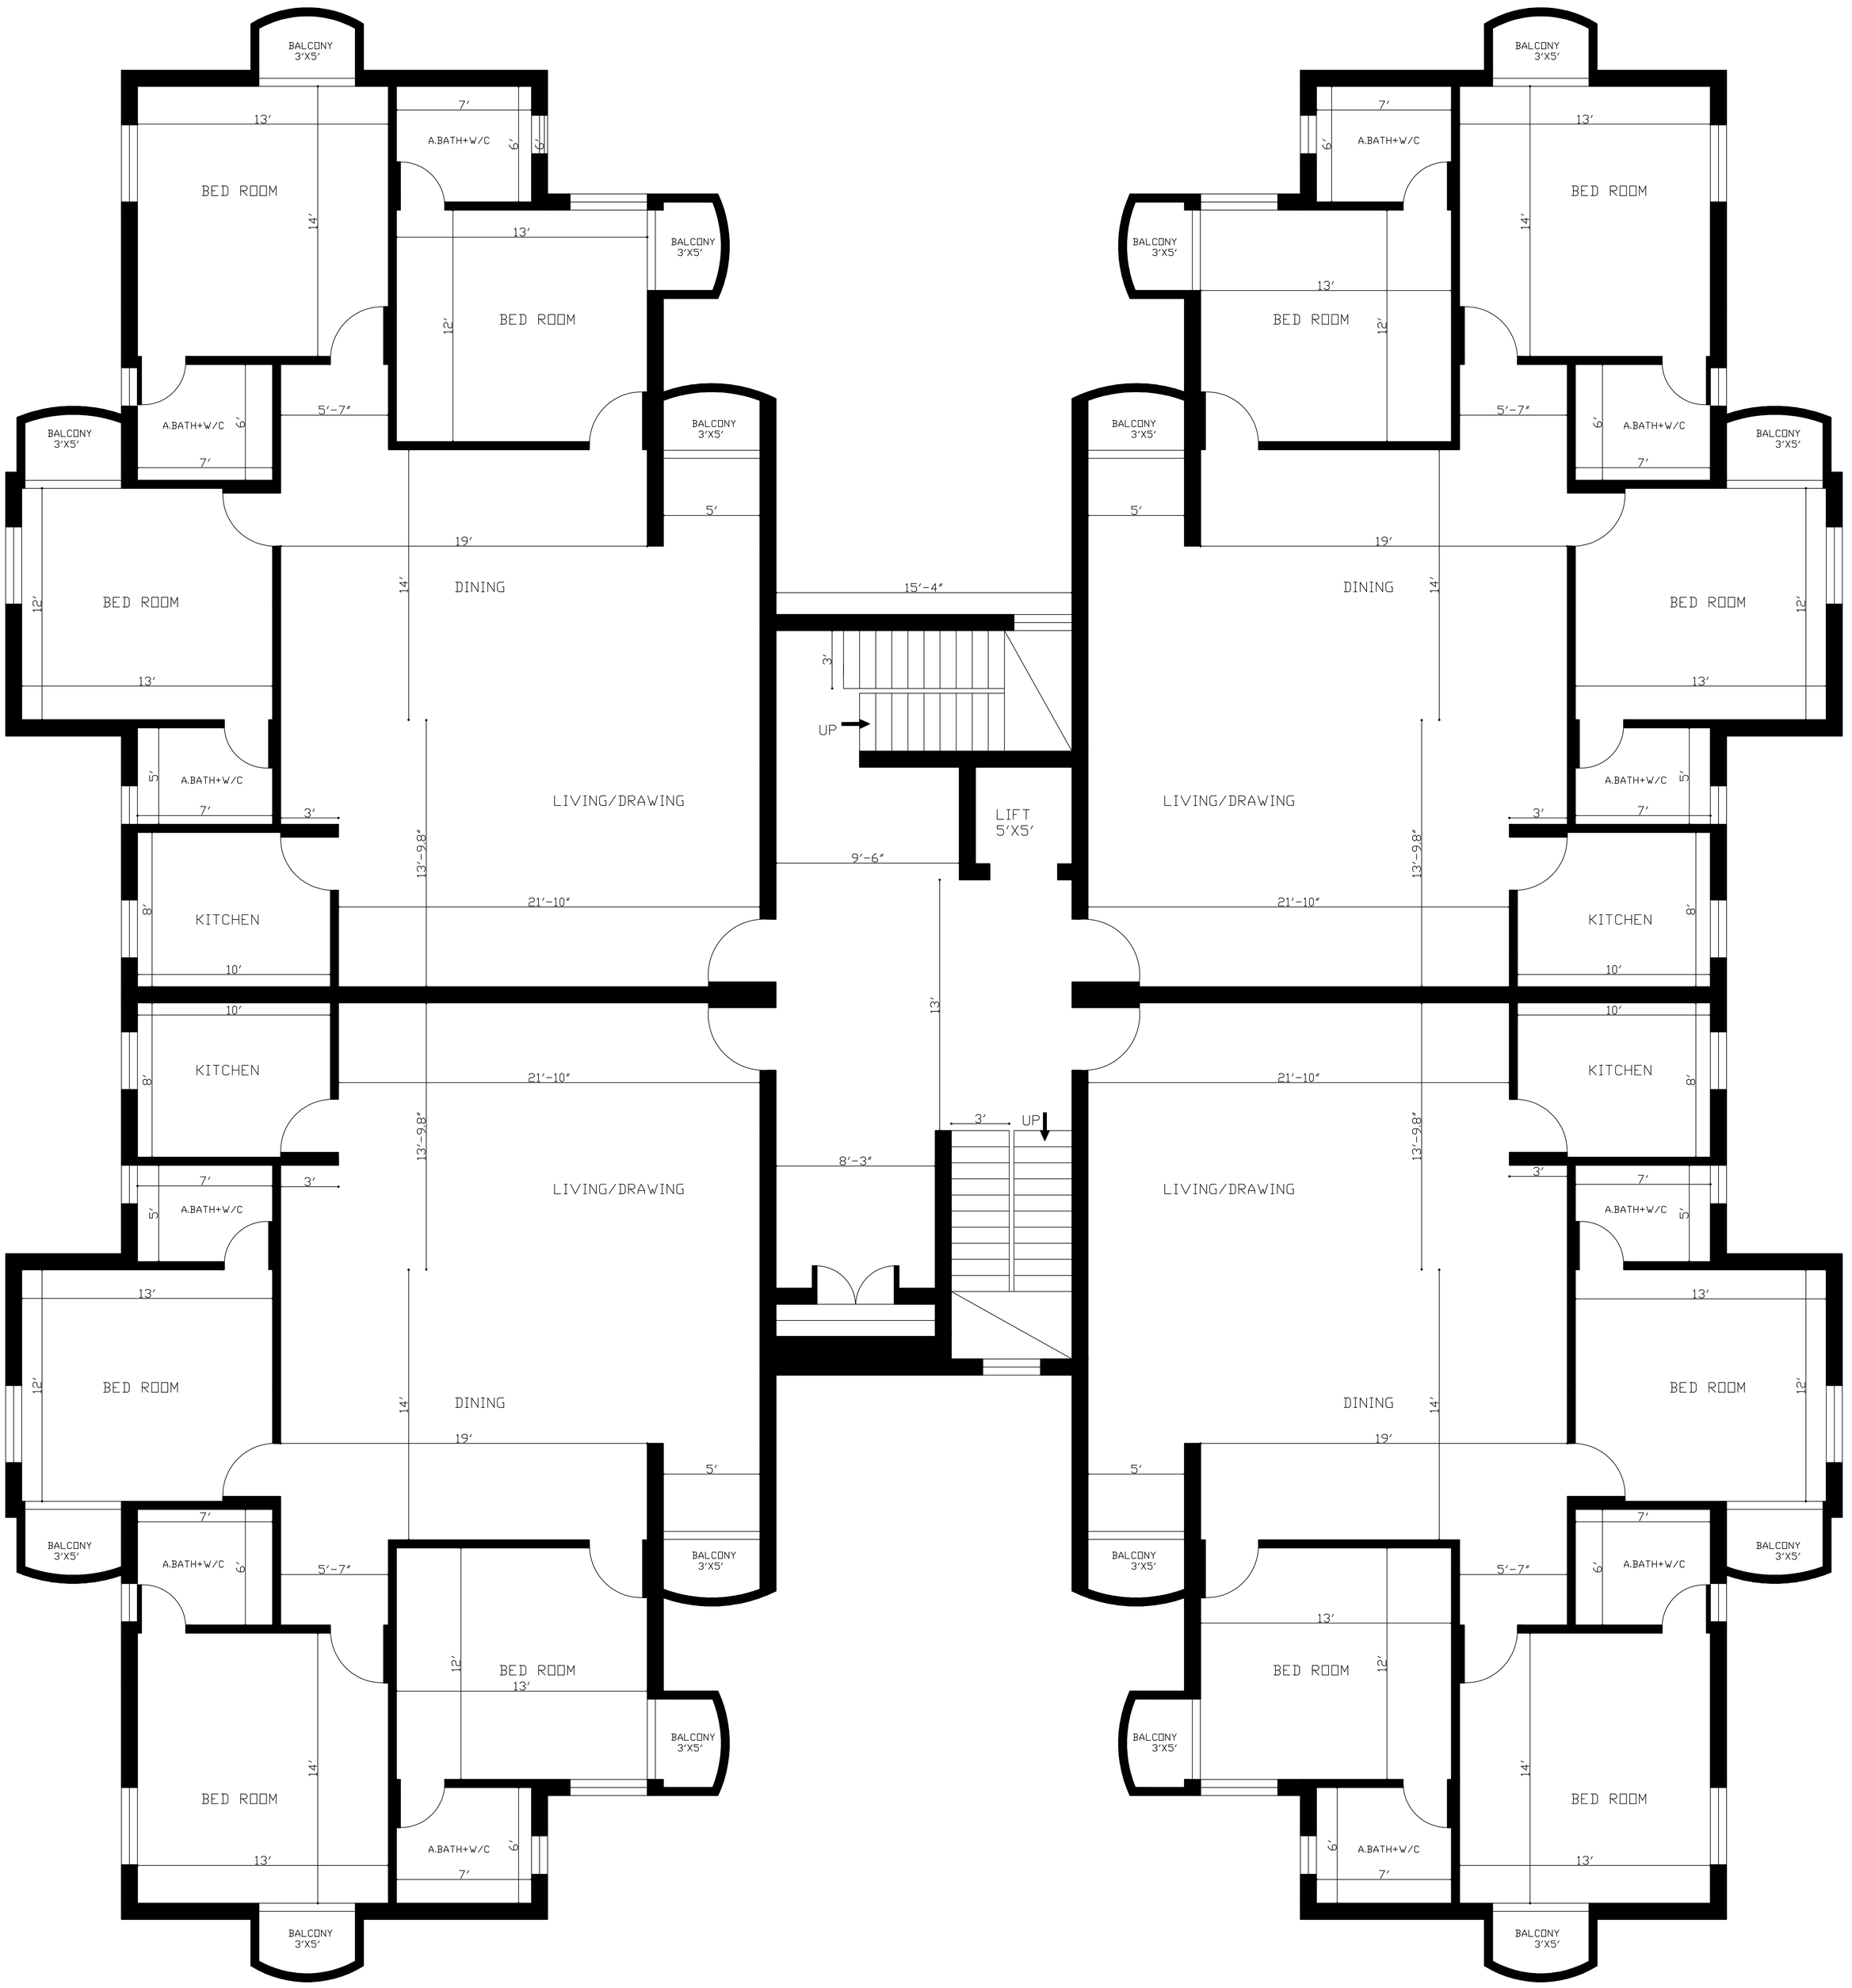

3Bhk Residential Building Plan